



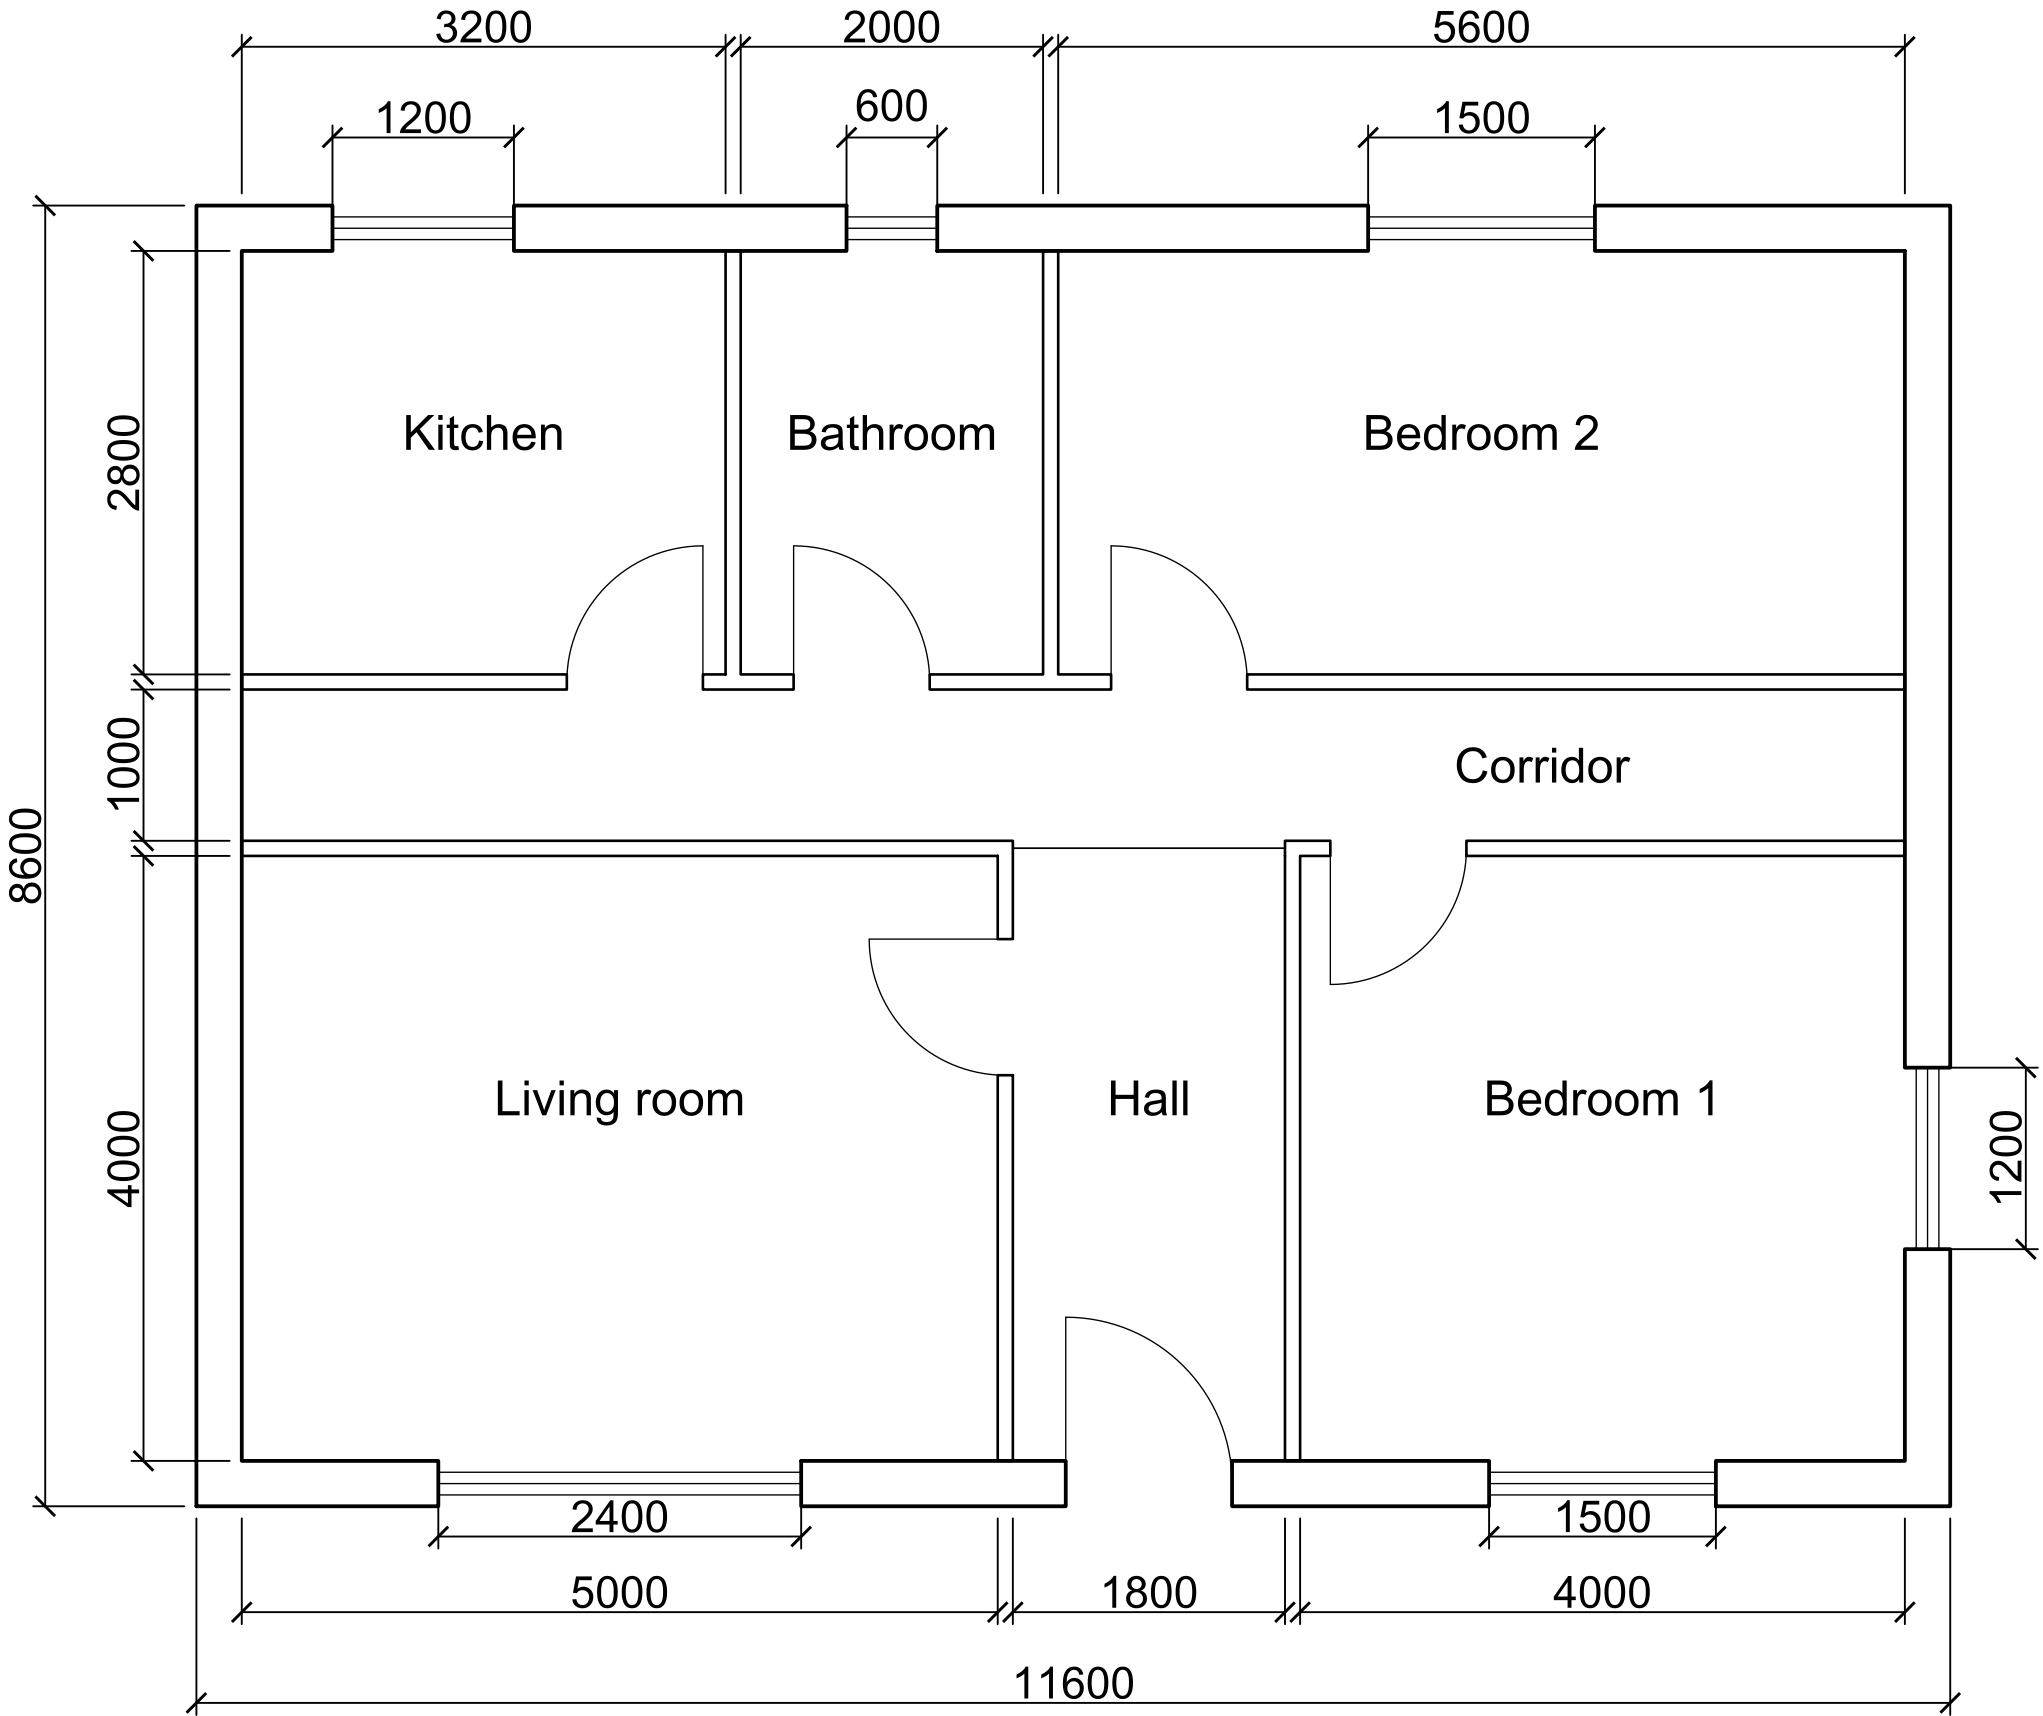

EXISTING GROUND FLOOR PLAN 1:50

- Notes**
- SURVEY ASSUMPTIONS: confirm the dimensions and details noted below.**
- Do not scale from this drawing.
 - All dimensions are in millimetres unless stated otherwise.
 - Check all dimensions on site before work starts and report any discrepancy to Harbour Lane Architects Ltd.
 - Not for construction.
 - Source: measured survey notes, 8 October 2026. Front faces south. Floor to ceiling 2400.
 - Survey conflict: room depths, corridor and walls total 9600; overall stated 8600. Overall retained; north rooms drawn 2800 deep, not the recorded 3800. Confirm by remeasurement.
 - Corridor extended west for access: assumed. Internal doors: positions, 900 openings and swings assumed. Entrance: 1000 leaf; 1100 opening and inward swing assumed.
 - Kitchen window: 600 from internal west face to jamb assumed. Other windows centred as recorded.
 - Walls: external 300; internal 100. Cavity construction recorded; individual leaves not surveyed.
 - Survey accuracy and independent control measurements not supplied.
 - © Harbour Lane Architects Ltd. Not to be used for any purpose other than the project named.

Revisions			
Rev	Date	Description	By
A	12 October 2026	Survey drawing prepared	

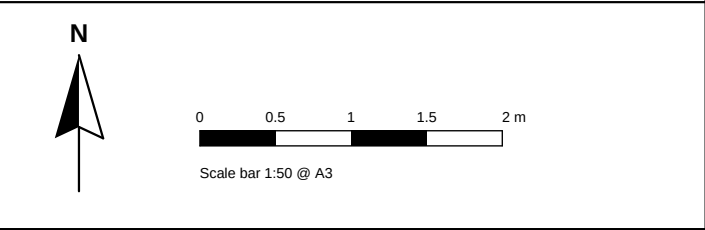

Project
27 Orchard Lane, Sevenoaks

Drawing
Existing ground floor plan

Drawing no.
OL-100

Drawn —	Checked —
------------	--------------

Scale 1:50 @ A3	Date 12 October 2026
---------------------------	--------------------------------

Status SURVEY	Revision A
-------------------------	----------------------

Harbour Lane Architects Ltd
12 Harbour Lane, London SE1 9AA
020 7946 0000
studio@harbourlane.example
harbourlane.example
Registered in England and Wales, company no. 12345678
Registered office: 12 Harbour Lane, London SE1 9AA
VAT no. GB123456789